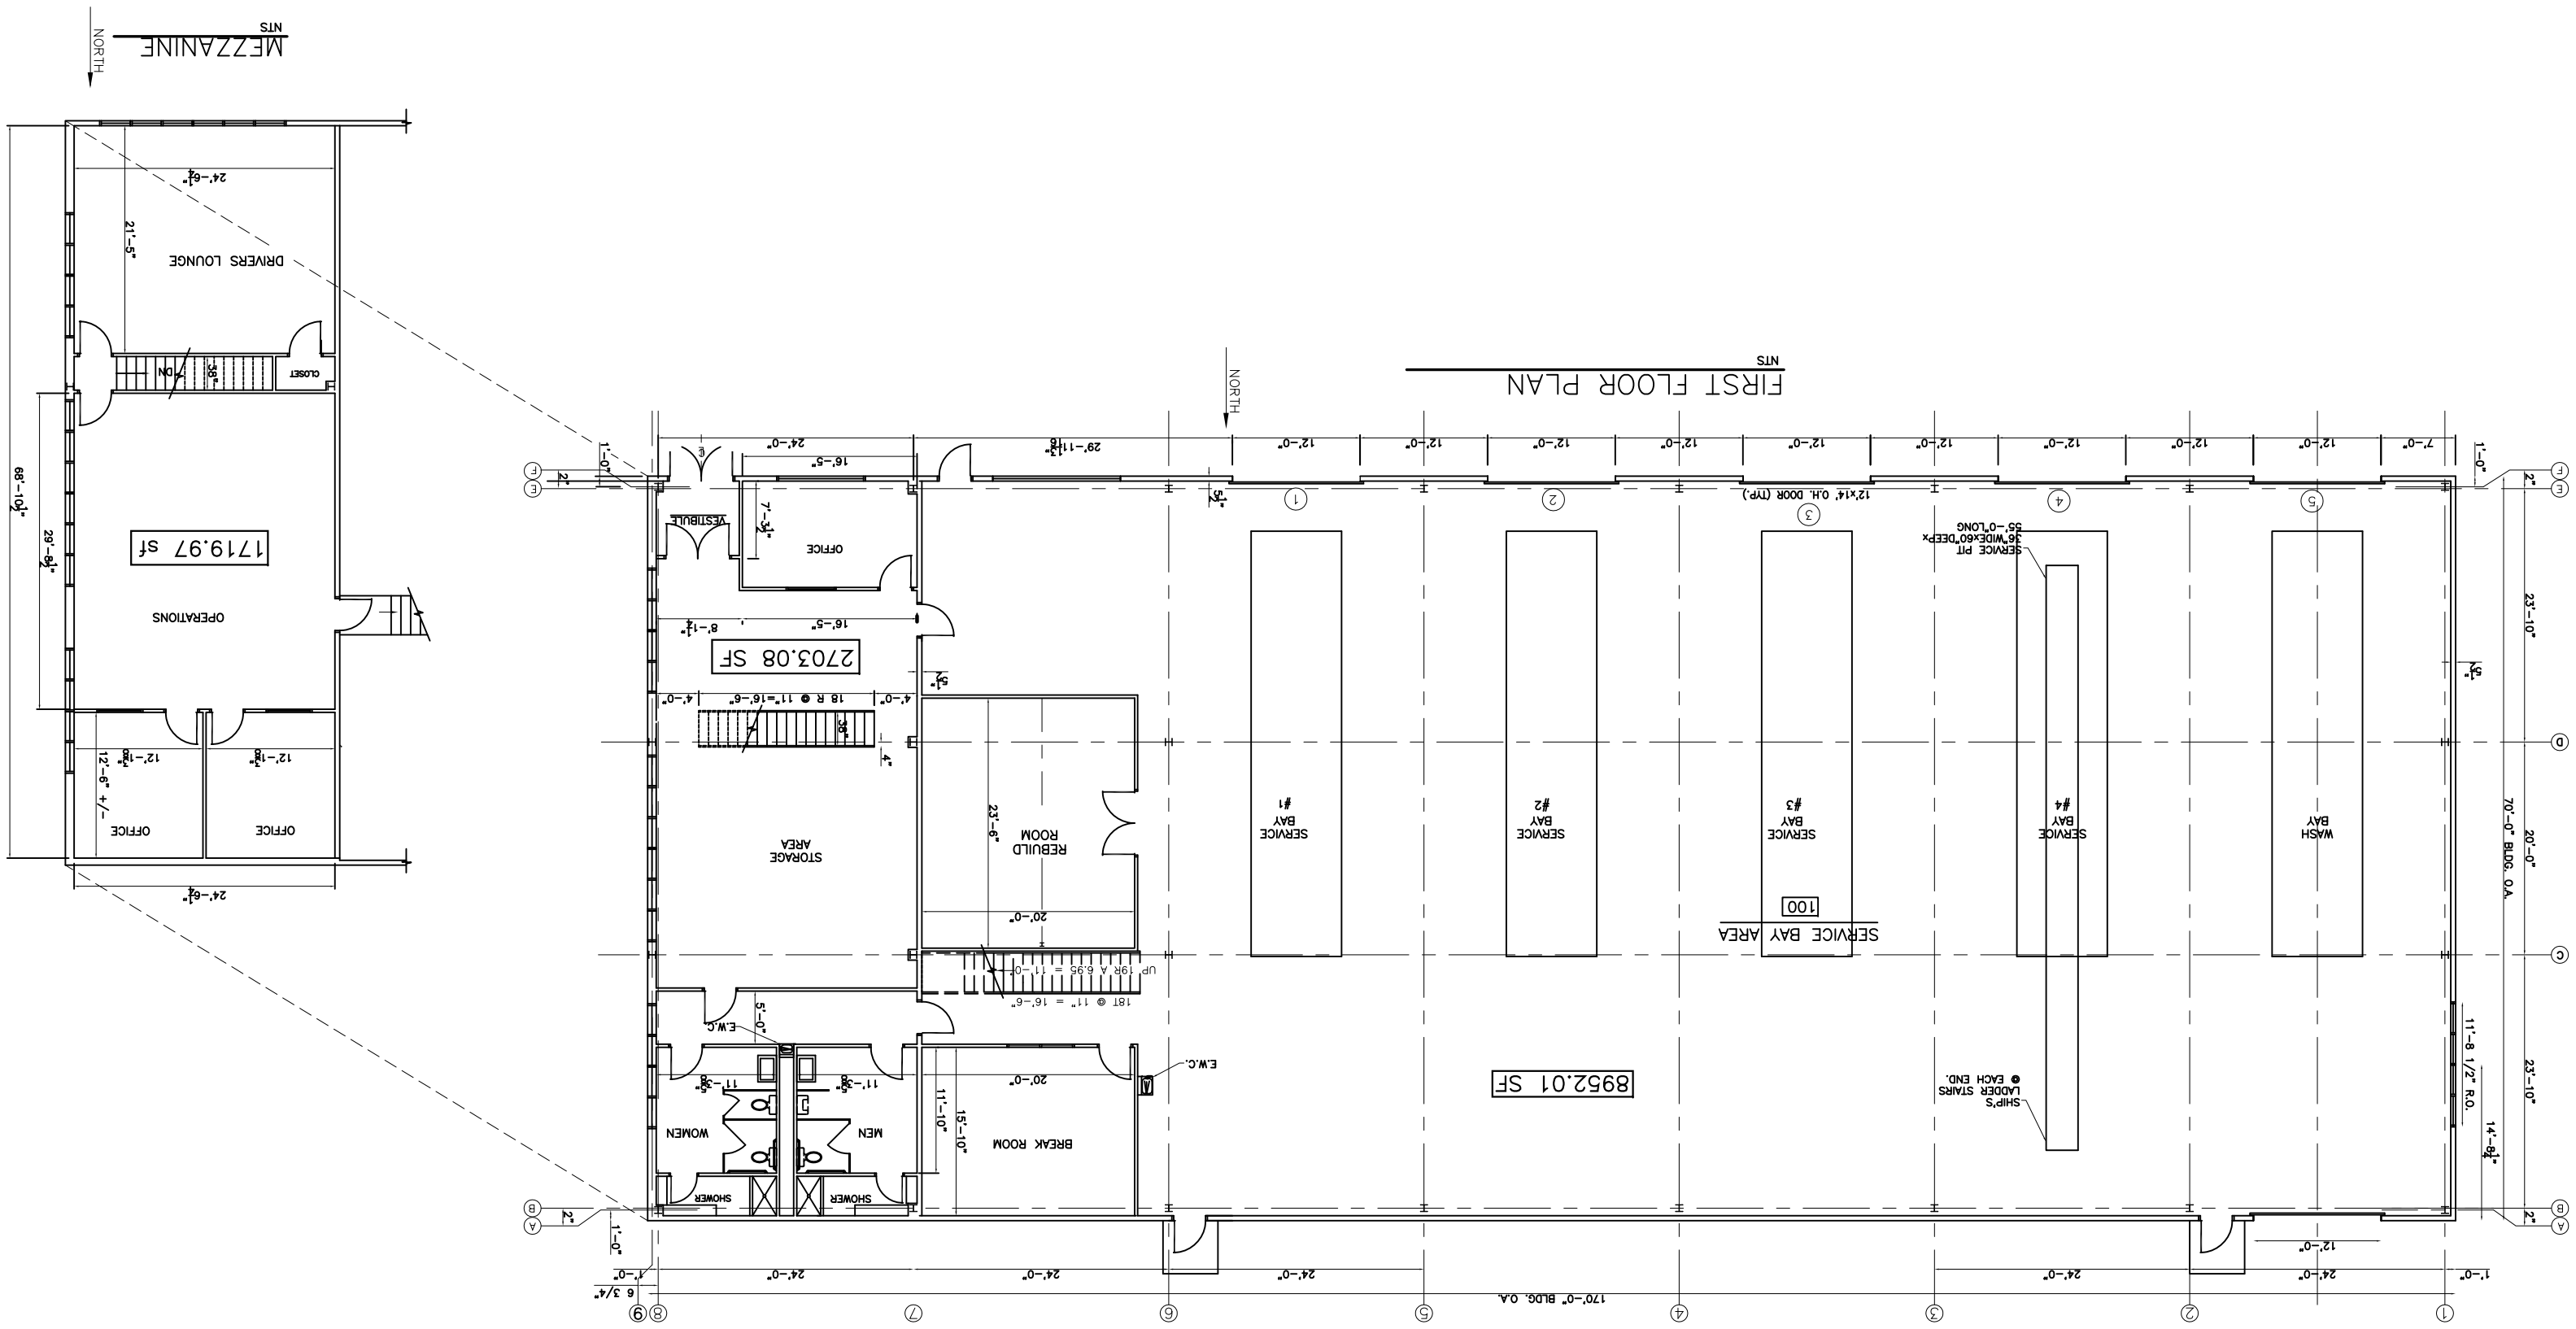
MEZZANINE
NTS
NORTH
DRIVERS LOUNGE
CLOSET
DN
OPERATIONS
1719.97 SF
OFFICE
OFFICE
FIRST FLOOR PLAN
NTS
NORTH
OFFICE
VESTIBULE
2703.08 SF
STORAGE AREA
REBUILD ROOM
SERVICE BAY #1
SERVICE BAY #2
SERVICE BAY #3
SERVICE BAY #4
WASH BAY
SERVICE BAY AREA
100
8952.01 SF
SHIP'S LADDER STAIRS @ EACH END.
SERVICE PIT 36"WIDE×60"DEEP× 55'-0"LONG
12'x14' O.H. DOOR (TYP.)
BREAK ROOM
MEN
WOMEN
SHOWER
SHOWER
E.W.C.
E.W.C.
170'-0" BLDG. O.A.
70'-0" BLDG. O.A.